Sohag university

2nd Year Civil

Sheet NO. 2

Design of R.C Structures

Faculty of engineering

2018 - 2019

. For the architectural plans, it is required to draw structural plan

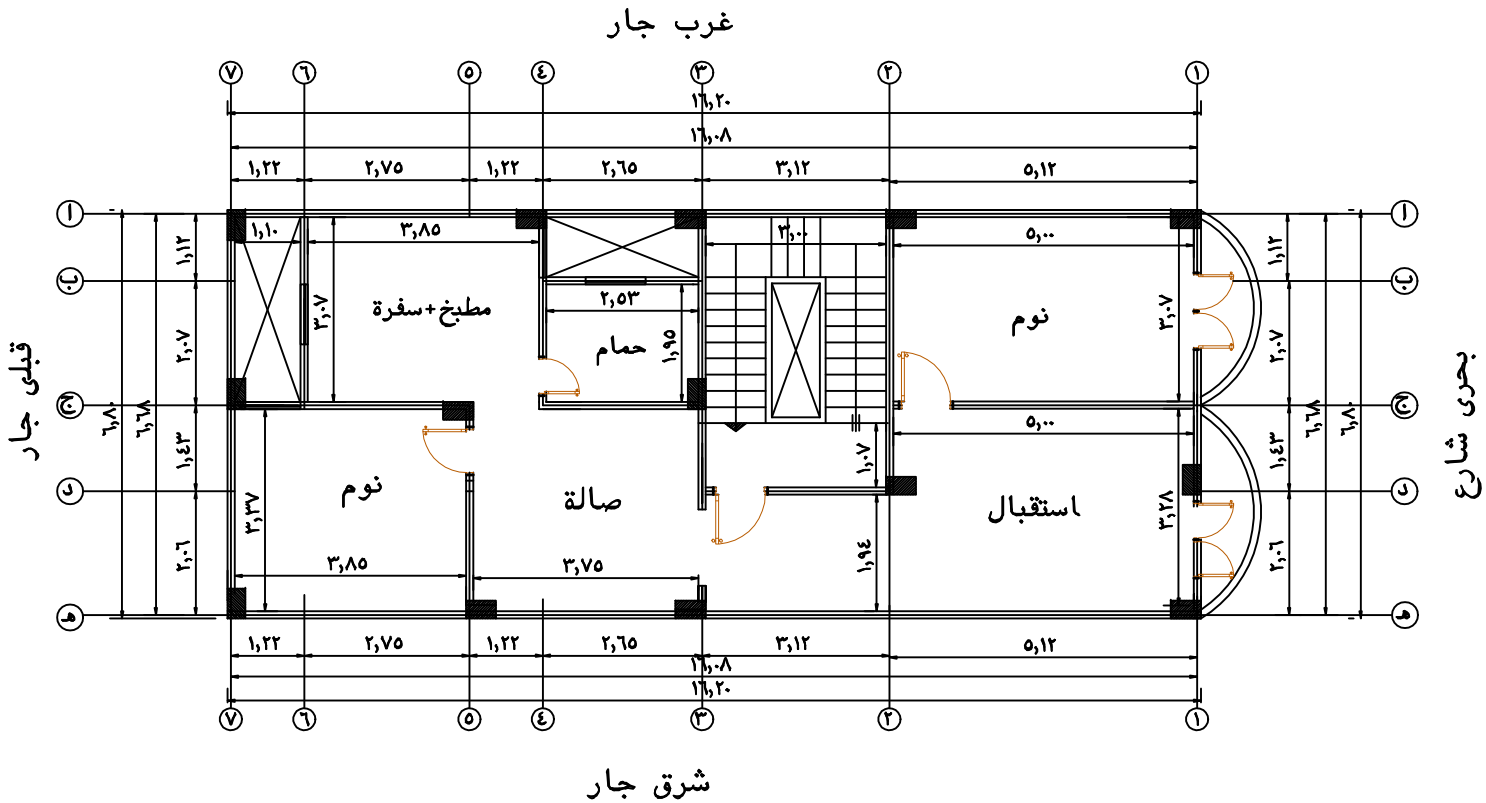

Dr. Ahmed Attia Mahmoud

With my best wishes

NO. 5